Collister Neighborhood Library

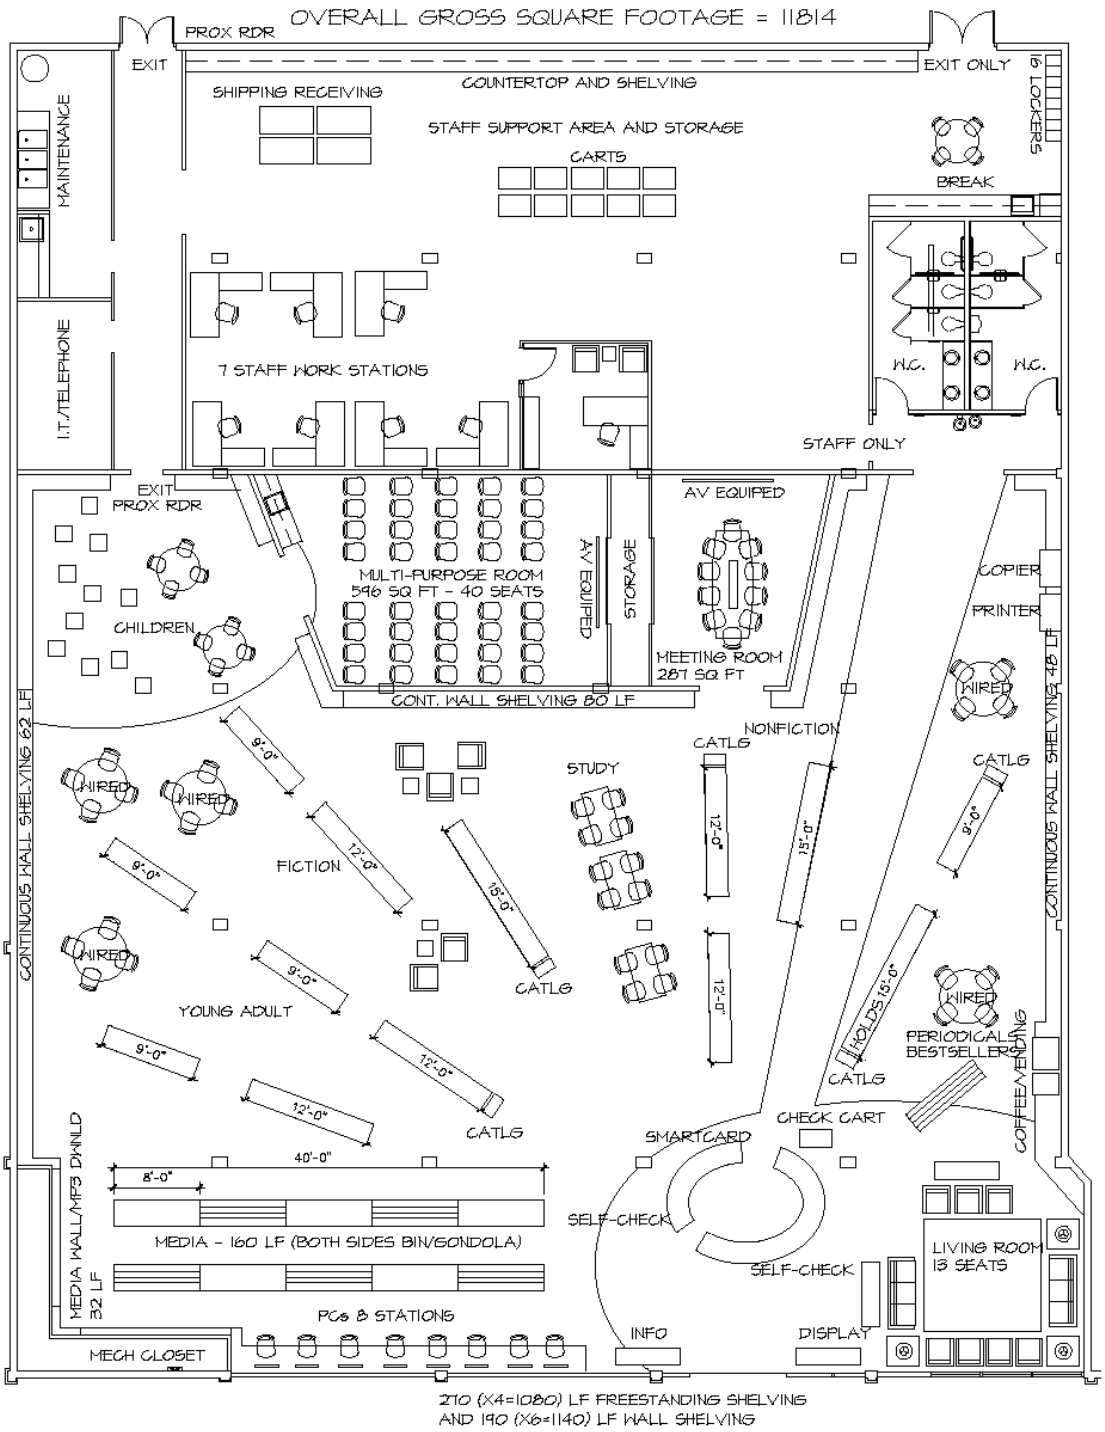

NORTH

5A **FLOOR PLAN - MARCH 30th 2007**

Scale: 1/8"=1'-0"

TROUT
ARCHITECTS
CHARTERED

1030 LA POINTE
BOISE, ID 83706

(208) 344-8646

BOISE NEIGHBORHOOD LIBRARIES

4724 W. STATE ST.
BOISE, ID.

THIS DRAWING IS PROPERTY OF TROUT ARCHITECTS/CHARTERED AND SHALL NOT BE COPIED OR REPRODUCED WITHOUT WRITTEN AUTHORIZATION FROM TROUT ARCHITECTS/CHARTERED
© 2007 TROUT ARCHITECTS/CHARTERED

REVISIONS:

DRAWN: –

CHECKED: –

REVIEWED: –

PROJECT NO.: –

DATE: 3/30/07

SHEET TITLE: FLOOR PLAN

SHEET NO: **A2.1**